REPRINT

Work Order ID 114599

Wednesday, April 30, 2014 9:10:53 AM

114599

Item ID: D4634-5 **Accept** *N900040100* **Setup Start** *NS1*

Revision ID: **Stop** *NS2*

Item Name: Aft, Center Ceiling Panel

Start Date: 3/12/14 **Start Qty:** 1.00 *1*

Required Date: 3/12/14 **Req'd Qty:** 1.00 *1*

Reference:

Cust Item ID:

Customer:

Approvals: **Process Plan:** AA **Date:** 14-4-30 **Tooling:** _____ **Date:** _____

QC: _____ **Date:** _____ **SPC (Y/N):** _____ **Date:** _____

Run Start *NR1*

Stop *NR2*

Sequence ID/ Work Center ID	Operation Description	Set Up/ Run Hours	Tool ID	Tool #	Plan Code	Accept Qty	Reject Qty	Reject Number	Insp. Stamp
Draw Nbr / **Revision Nbr**: D4634 / F									
100		0.00							DAS 07 9-89
100	HAND FINISHING THERMOFORMING					x1			
Thermoform	**Memo**	0.00							14/04/01
Thermoforming Machine	Cut Blanks								
105		0.00							DAS 07 9-89
105	Dry Material					x1			
HandThermo	**Memo**	0.00							14/04/01
Hand Finishing Thermoforming	Dry Sheet as per QSI022 POLYCARBONATE								

Temp: 245 deg. F

Time IN: 5:00 PM APR 01 2014 ~~6:00 AM~~

Time OUT: Per.....

DQA: _____ Date: _____

DART AEROSPACE

WORK ORDER NON-CONFORMANCE / UPDATE

QA Closed: Date: Work Order update only ☐

Work Order: _____

Part No. _____

NCR No. _____

DISPOSITION

Rework ☐
Scrap ☐
Use-as-is ☐
Suspected Unapproved ☐

AGAINST DEPARTMENT/PROCESS

Skid-tube ☐ Crosstube ☐ Water Jet ☐ Engineering ☐
Machining ☐ Small Fab ☐ Prod. Eng. Coor. ☐ Quality ☐
Thermoforming ☐ Finishing ☐ Rec/Store/Packaging ☐ Other ☐
Large Fab ☐ Composite ☐ Supplier ☐

Root Cause		Date	Step	Qty	Description of work order update or non-conformance	Initial Chief Eng	Action Description	Sign & Date	Verification	QC Inspector
Design	☐									
Doc/Data	☐									
Equip/Tooling	☐									
Handling/Pre	☐									
Material	☐									
Operator	☐									
Offset/Setup	☐									
Process	☐									
Supplier	☐									
Training	☐									
Transport	☐									
Unapproved	☐									

FAULT CATEGORY

Landing Gear

☐ Bending
☐ Centre Not Concentric
☐ Cracks
☐ Crimp/Kink/Ripple/Wave
☐ Cuffs
☐ Crushing
☐ Heat Treat
☐ Inspection Strip in Tube
☐ Marks/Chatter
☐ Turning Sequence
☐ Wave/Twist in Tube

General

☐ Bend
☐ BOM/Route
☐ Broken/Damage/Defect
☐ Burrs
☐ Contamination
☐ Countersink
☐ Cut Too Short
☐ Drawing
☐ Drill Holes
☐ Finish
☐ Fit/Function

☐ Folio/Program
☐ Grain
☐ Hardware
☐ Inspection Incomplete/Unqualified
☐ Instructions Incomplete/Unclear
☐ Misaligned/off center
☐ Mislabeled
☐ Misread
☐ Off-set
☐ Out of Calibration
☐ Out of Sequence

☐ Outside Dimensions
☐ Over/Under tolerance
☐ Part Incorrect
☐ Part Lost/Missing
☐ Part Moved
☐ Positioned Wrong
☐ Power Loss/Surge

☐ Pressure/Forced
☐ Set-up
☐ Temperature/Cure
☐ Weld
☐ Wrong Stock Pulled

☐ Other

Item ID: D4634-5 **Accept** *N900040100* **Setup Start** *NS1*
Revision ID: **Stop** *NS2*
Item Name: Aft, Center Ceiling Panel
Start Date: 3/12/14 **Start Qty:** 1.00 *1*
Required Date: 3/12/14 **Req'd Qty:** 1.00 *1*
Reference: **Cust Item ID:** **Customer:**

Approvals: **Process Plan:** _____ **Date:** _____ **Tooling:** _____ **Date:** _____
QC: _____ **Date:** _____ **SPC (Y/N):** _____ **Date:** _____

Run Start *NR1*
Stop *NR2*

Sequence ID/ Work Center ID	Operation Description	Set Up/ Run Hours	Tool ID	Tool #	Plan Code	Accept Qty	Reject Qty	Reject Number	Insp. Stamp
110		0.00							DAS 07 9-89
110 Thermoform Thermoforming Machine	THERMOFORMING MACHINE					X1			
	Memo Thermoform as per Dwg. D4634-5 and Folio FTA146	0.00							14/04/01
	Dwg. Rev. F								
	Folio Rev. D.								
	Visually inspect for proper formation and texture								
130		0.00							
130 Thermoform Thermoforming Machine	HAND FINISHING THERMOFORMING					X1			14/04/23
	Memo Trim to Finished Dimensions	0.00							
140	QC6- Inspect dimensions to drawing	0.00							DAS 27 9-89
140 QC Quality Control	Dimensional Inspection								
	Memo Fill out Inspection Sheet Rev A	0.00							

DQA: _____ Date: _____

WORK ORDER NON-CONFORMANCE / UPDATE

DART AEROSPACE

QA Closed: Date: Work Order update only ☐

Work Order: _____

Part No. _____

NCR No. _____

DISPOSITION

Rework ☐
Scrap ☐
Use-as-is ☐
Suspected Unapproved ☐

AGAINST DEPARTMENT/PROCESS

Skid-tube ☐ Crosstube ☐ Water Jet ☐ Engineering ☐
Machining ☐ Small Fab ☐ Prod. Eng. Coor. ☐ Quality ☐
Thermoforming ☐ Finishing ☐ Rec/Store/Packaging ☐ Other ☐
Large Fab ☐ Composite ☐ Supplier ☐

Root Cause		Date	Step	Qty	Description of work order update or non-conformance	Initial Chief Eng	Action Description	Sign & Date	Verification	QC Inspector
Design	☐									
Doc/Data	☐									
Equip/Tooling	☐									
Handling/Pre	☐									
Material	☐									
Operator	☐									
Offset/Setup	☐									
Process	☐									
Supplier	☐									
Training	☐									
Transport	☐									
Unapproved	☐									

FAULT CATEGORY

Landing Gear

☐ Bending
☐ Centre Not Concentric
☐ Cracks
☐ Crimp/Kink/Ripple/Wave
☐ Cuffs
☐ Crushing
☐ Heat Treat
☐ Inspection Strip in Tube
☐ Marks/Chatter
☐ Turning Sequence
☐ Wave/Twist in Tube

General

☐ Bend
☐ BOM/Route
☐ Broken/Damage/Defect
☐ Burrs
☐ Contamination
☐ Countersink
☐ Cut Too Short
☐ Drawing
☐ Drill Holes
☐ Finish
☐ Fit/Function
☐ Folio/Program
☐ Grain
☐ Hardware
☐ Inspection Incomplete/Unqualified
☐ Instructions Incomplete/Unclear
☐ Misaligned/off center
☐ Mislabeled
☐ Misread
☐ Off-set
☐ Out of Calibration
☐ Out of Sequence
☐ Outside Dimensions
☐ Over/Under tolerance
☐ Part Incorrect
☐ Part Lost/Missing
☐ Part Moved
☐ Positioned Wrong
☐ Power Loss/Surge
☐ Pressure/Forced
☐ Set-up
☐ Temperature/Cure
☐ Weld
☐ Wrong Stock Pulled
☐ Other

Item ID: D4634-5 **Accept** *N9000040100* **Setup Start** *NS1*
Revision ID: **Stop** *NS2*
Item Name: Aft, Center Ceiling Panel
Start Date: 3/12/14 **Start Qty:** 1.00 *1*
Required Date: 3/12/14 **Req'd Qty:** 1.00 *1*
Reference:
Cust Item ID:
Customer:

Approvals: **Process Plan:** _____ **Date:** _____ **Tooling:** _____ **Date:** _____
QC: _____ **Date:** _____ **SPC (Y/N):** _____ **Date:** _____

Run Start *NR1*
Stop *NR2*

Sequence ID/ Work Center ID	Operation Description	Set Up/ Run Hours	Tool ID	Tool #	Plan Code	Accept Qty	Reject Qty	Reject Number	Insp. Stamp
150	QC5- Inspect part completeness to step on W/O	0.00							
150									
QC	**Memo**	0.00 14/4/30							
Quality Control									
160		0.00							
160	Packaging								
Packaging	**Memo** MF	0.00				1	SAO 14/04/23		
Packaging									
170	QC21- Final Inspection - Work Order Release	0.00							
170									
QC	**Memo**	0.00				MCJ 14-05-01			
Quality Control									

D 14-4-30

DQA: _____ Date: _____

WORK ORDER NON-CONFORMANCE / UPDATE

DART AEROSPACE

QA Closed: Date: Work Order update only ☐

Work Order: _____

Part No. _____

NCR No. _____

DISPOSITION

Rework ☐
Scrap ☐
Use-as-is ☐
Suspected Unapproved ☐

AGAINST DEPARTMENT/PROCESS

Skid-tube ☐ Crosstube ☐ Water Jet ☐ Engineering ☐
Machining ☐ Small Fab ☐ Prod. Eng. Coor. ☐ Quality ☐
Thermoforming ☐ Finishing ☐ Rec/Store/Packaging ☐ Other ☐
Large Fab ☐ Composite ☐ Supplier ☐

Root Cause		Date	Step	Qty	Description of work order update or non-conformance	Initial Chief Eng	Action Description	Sign & Date	Verification	QC Inspector
Design	☐									
Doc/Data	☐									
Equip/Tooling	☐									
Handling/Pre	☐									
Material	☐									
Operator	☐									
Offset/Setup	☐									
Process	☐									
Supplier	☐									
Training	☐									
Transport	☐									
Unapproved	☐									

FAULT CATEGORY

Landing Gear

☐ Bending
☐ Centre Not Concentric
☐ Cracks
☐ Crimp/Kink/Ripple/Wave
☐ Cuffs
☐ Crushing
☐ Heat Treat
☐ Inspection Strip in Tube
☐ Marks/Chatter
☐ Turning Sequence
☐ Wave/Twist in Tube

General

☐ Bend
☐ BOM/Route
☐ Broken/Damage/Defect
☐ Burrs
☐ Contamination
☐ Countersink
☐ Cut Too Short
☐ Drawing
☐ Drill Holes
☐ Finish
☐ Fit/Function
☐ Folio/Program
☐ Grain
☐ Hardware
☐ Inspection Incomplete/Unqualified
☐ Instructions Incomplete/Unclear
☐ Misaligned/off center
☐ Mislabeled
☐ Misread
☐ Off-set
☐ Out of Calibration
☐ Out of Sequence
☐ Outside Dimensions
☐ Over/Under tolerance
☐ Part Incorrect
☐ Part Lost/Missing
☐ Part Moved
☐ Positioned Wrong
☐ Power Loss/Surge
☐ Pressure/Forced
☐ Set-up
☐ Temperature/Cure
☐ Weld
☐ Wrong Stock Pulled
☐ Other _____

Picklist Print

Wednesday, April 30, 2014 9:10:58 AM

Work Order ID: 114599

114599

Parent Item: D4634-5

D4634-5

Parent Item Name: Aft, Center Ceiling Panel

Start Date: 3/12/14 **Required Date:** 3/12/14

Start Qty: 1.00 **Required Qty:** 1.00

Comments: IPP Rev. A New Issue 12/05/07 DL VERIFIED BY:JLM IPP Rev. B Dwg. Update 13/07/09 DL verf:DD IPP Rev C Dwg. Update, Material Change 13/12/18 DL IPP Rev. D 14/01/20 Dwg Update DL

Component Item ID/ Item Name	Replacement Item ID	Mfg/ Purch	Bin Item	Primary Location	Last Location	Route Seq ID	Unit of Measure	Qty on Hand	Qty per Kit	Total Qty	Qty Issued	Date Issued	Status
MLEXS.093-F6006-07		Purchased	No			100	sf	1,964.670	17.33	17.33			DAS 07 9-89

MLEXS.093-F6006-07

GE PLASTICS LEXAN SHEET

Location	Loc Qty	Loc Code
MAT023	1964.67	
114459	229.26	
123105	38	
124501	543.5	
m128668	983.91	
m129014	170	

14/04/01

17.33 sq ft

~~17.33 sq ft.~~

DQA: _____ Date: _____

WORK ORDER NON-CONFORMANCE / UPDATE

QA Closed: Date: Work Order update only ☐

Work Order: _____

Part No. _____

NCR No. _____

DISPOSITION

Rework ☐
Scrap ☐
Use-as-is ☐
Suspected Unapproved ☐

AGAINST DEPARTMENT/PROCESS

Skid-tube ☐ Crosstube ☐ Water Jet ☐ Engineering ☐
Machining ☐ Small Fab ☐ Prod. Eng. Coor. ☐ Quality ☐
Thermoforming ☐ Finishing ☐ Rec/Store/Packaging ☐ Other ☐
Large Fab ☐ Composite ☐ Supplier ☐

Root Cause		Date	Step	Qty	Description of work order update or non-conformance	Initial Chief Eng	Action Description	Sign & Date	Verification	QC Inspector
Design	☐									
Doc/Data	☐									
Equip/Tooling	☐									
Handling/Pre	☐									
Material	☐									
Operator	☐									
Offset/Setup	☐									
Process	☐									
Supplier	☐									
Training	☐									
Transport	☐									
Unapproved	☐									


FAULT CATEGORY


Landing Gear

☐ Bending
☐ Centre Not Concentric
☐ Cracks
☐ Crimp/Kink/Ripple/Wave
☐ Cuffs
☐ Crushing
☐ Heat Treat
☐ Inspection Strip in Tube
☐ Marks/Chatter
☐ Turning Sequence
☐ Wave/Twist in Tube

General

☐ Bend
☐ BOM/Route
☐ Broken/Damage/Defect
☐ Burrs
☐ Contamination
☐ Countersink
☐ Cut Too Short
☐ Drawing
☐ Drill Holes
☐ Finish
☐ Fit/Function
☐ Folio/Program
☐ Grain
☐ Hardware
☐ Inspection Incomplete/Unqualified
☐ Instructions Incomplete/Unclear
☐ Misaligned/off center
☐ Mislabeled
☐ Misread
☐ Off-set
☐ Out of Calibration
☐ Out of Sequence
☐ Outside Dimensions
☐ Over/Under tolerance
☐ Part Incorrect
☐ Part Lost/Missing
☐ Part Moved
☐ Positioned Wrong
☐ Power Loss/Surge
☐ Pressure/Forced
☐ Set-up
☐ Temperature/Cure
☐ Weld
☐ Wrong Stock Pulled
☐ Other

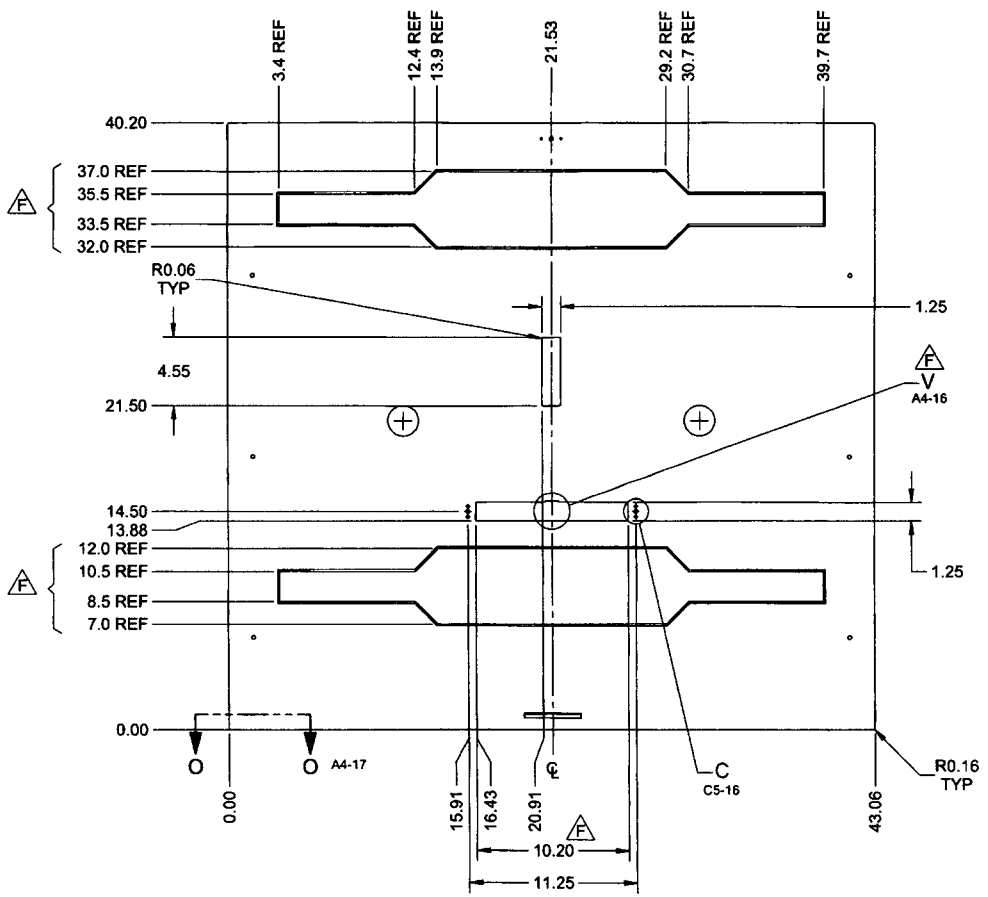

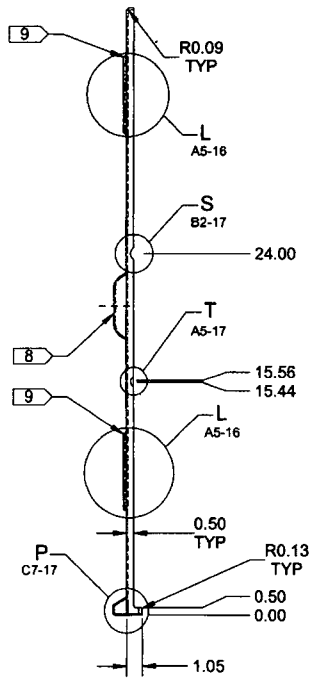

114599 M
14-4-30


RELEASED
2014 FEB 25

NOTES:
1) MATERIAL: F6006 SUEDE/POLISHED GY5B133 LIGHT GREY LEXAN SHEET 0.093 THICK
(REF DART SPEC MLEXS.093-F6006-07)
2) FINISH: N/A
3) TOLERANCES: PER DART QSI 018 UNLESS OTHERWISE NOTED
4) UNITS: INCHES UNLESS OTHERWISE NOTED
5) BREAK SHARP EDGES: 0.005 TO 0.010 MAX
6) IDENTIFICATION: N/A
7) WEIGHT: 7.39 lbs
8) TEXTURE ON THIS SIDE
9) 0.14 RADIUS NOT SHOWN FOR CLARITY
10) DRILL & TRIM D4634-5 PER TOOL DT9838
11) THERMOFORM PER QSI 022 USING DT9846 TOOL
MIN. THICKNESS AFTER FORMING:
EDGES = 0.060
ELSEWHERE = 0.070
12) LOCATE ⌀2.030 AT CENTER OF PROTRUDED SURFACE AS SHOWN

D4634-5 AFT, CENTER CEILING PANEL

DESIGN	RF	**DART AEROSPACE LTD** HAWKESBURY, ONTARIO, CANADA
DRAWN	RF	
CHECKED	DC	DRAWING NO. D4634 REV. F
MFG. APPR.		SHEET 14 OF 17
APPROVED		TITLE CENTER CEILING PANELS SCALE NTS
DE APPR.		
DATE	14.02.03	

COPYRIGHT © 2012 BY DART AEROSPACE LTD
THIS DOCUMENT IS PRIVATE AND CONFIDENTIAL AND IS SUPPLIED ON THE EXPRESS CONDITION THAT IT IS NOT TO BE USED FOR ANY PURPOSE OR COPIED OR COMMUNICATED TO ANY OTHER PERSON WITHOUT WRITTEN PERMISSION FROM DART AEROSPACE LTD.

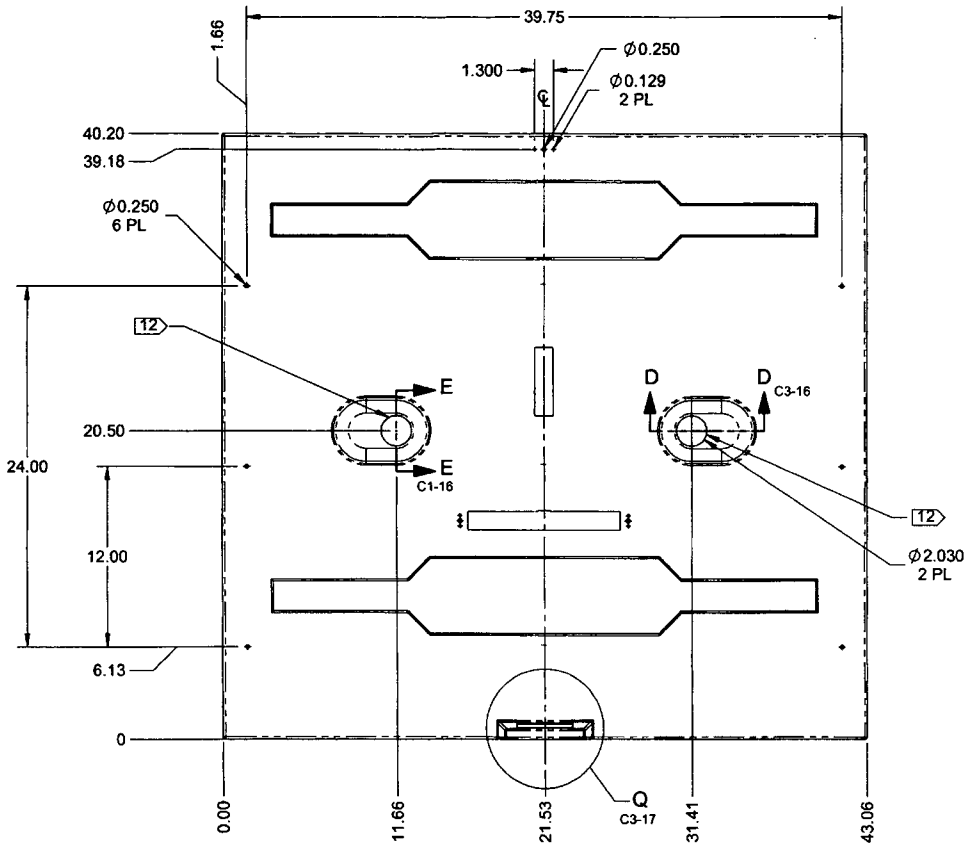


D4634-5 AFT, CENTER CEILING PANEL
AUXILIARY VIEW


RELEASED
2014 FEB 25

DESIGN	RF	**DART AEROSPACE LTD**	
DRAWN	RF	HAWKESBURY, ONTARIO, CANADA	
CHECKED	DC	DRAWING NO.	REV. F
MFG. APPR.		D4634	SHEET 15 OF 17
APPROVED		TITLE	SCALE
DE APPR.		CENTER CEILING PANELS	NTS
DATE	14.02.03		


COPYRIGHT © 2012 BY DART AEROSPACE LTD
THIS DOCUMENT IS PRIVATE AND CONFIDENTIAL AND IS SUPPLIED ON THE EXPRESS CONDITION THAT IT IS NOT TO BE USED FOR ANY PURPOSE OR COPIED OR COMMUNICATED TO ANY OTHER PERSON WITHOUT WRITTEN PERMISSION FROM DART AEROSPACE LTD.

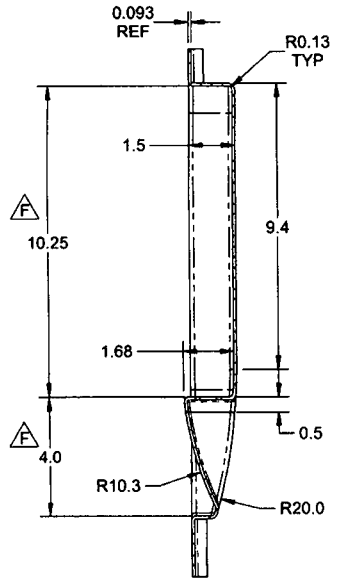


SECTION G-G C5-11
SCALE 4X

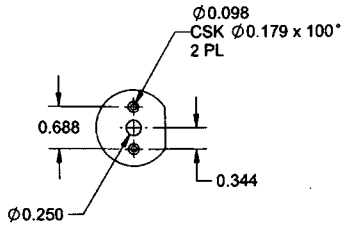


DETAIL C B7-10 B4-12 B4-14
SCALE 4X

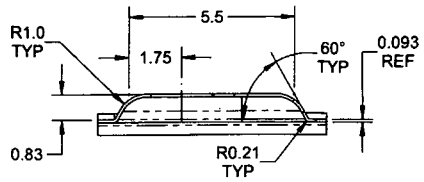


SECTION D-D B6-11 C4-13 C4-15
SCALE 2X

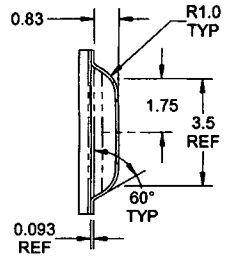


SECTION E-E B5-11 C4-13 C5-15
SCALE 4X

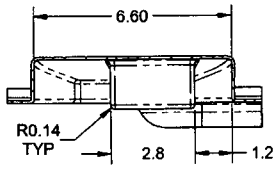


SECTION H-H C5-11
SCALE 2X

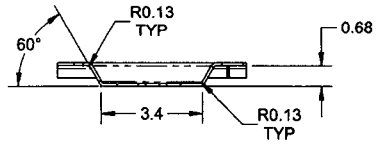


SECTION J-J B6-13
SCALE 2X

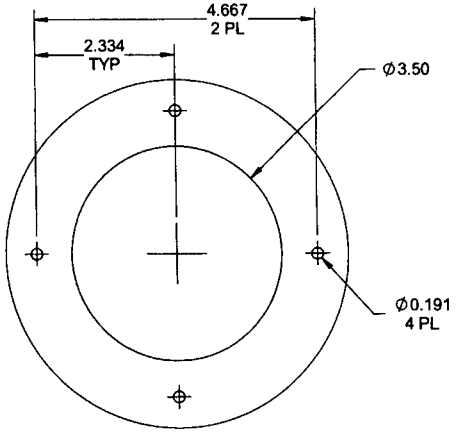

DETAIL B B7-10
SCALE 4X
2 PL

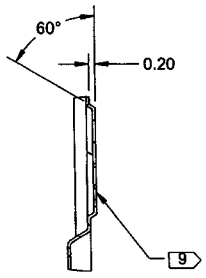

DETAIL L B2-13 C2-13 B2-14 C2-14
SCALE 4X
TYP

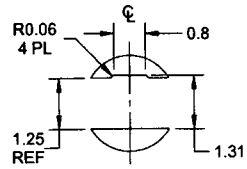


F **DETAIL V** C4-10 B4-12 C4-14
SCALE 2X
SIMILAR


RELEASED
2014 FEB 25

DESIGN	RF	**DART AEROSPACE LTD** HAWKESBURY, ONTARIO, CANADA
DRAWN	RF	
CHECKED	BC	DRAWING NO. D4634 REV. F
MFG. APPR.		SHEET 16 OF 17
APPROVED		TITLE CENTER CEILING PANELS SCALE NTS
DE APPR.		
DATE	14.02.03	


COPYRIGHT © 2012 BY DART AEROSPACE LTD
THIS DOCUMENT IS PRIVATE AND CONFIDENTIAL AND IS SUPPLIED ON THE EXPRESS CONDITION THAT IT IS NOT TO BE USED FOR ANY PURPOSE OR COPIED OR COMMUNICATED TO ANY OTHER PERSON WITHOUT WRITTEN PERMISSION FROM DART AEROSPACE LTD

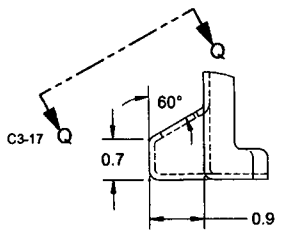


DETAIL P B3-14
SCALE 2X

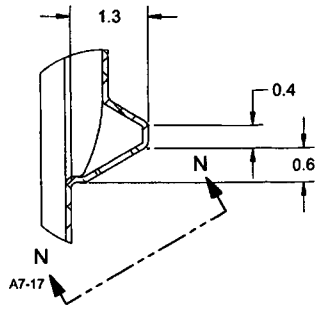


DETAIL M C3-10
SCALE 2X

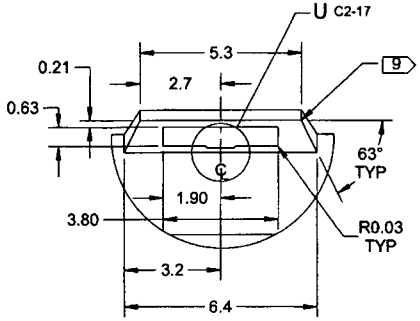


DETAIL Q B4-15 D8-17
SCALE 0.5X

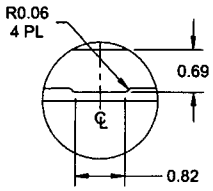


DETAIL U B7-17 D3-17
SCALE 0.5X

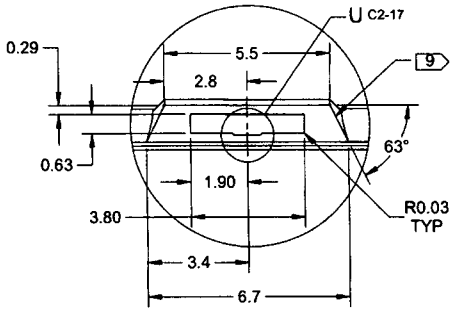


DETAIL N C5-17 B4-15
SCALE 0.5X

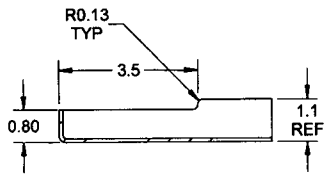


SECTION O-O B6-14
SCALE 1.3X

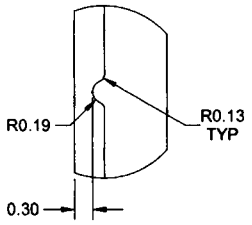

DETAIL R B3-10 C3-10 B2-12
SCALE 4X

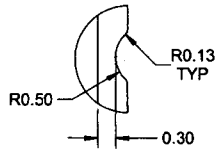

DETAIL S B3-10 C2-12
SCALE 4X

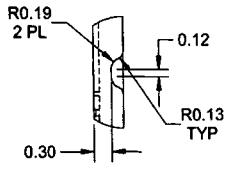

DETAIL T C2-14
SCALE 4X

RELEASED
2014 FEB 25

DESIGN	RF	**DART AEROSPACE LTD** HAWKESBURY, ONTARIO, CANADA
DRAWN	RF	DRAWING NO. D4634 REV. F
CHECKED	DC	SHEET 17 OF 17
MFG. APPR.		TITLE CENTER CEILING PANELS SCALE NTS
APPROVED		
DE APPR.		
DATE	14.02.03	

COPYRIGHT © 2012 BY DART AEROSPACE LTD
THIS DOCUMENT IS PRIVATE AND CONFIDENTIAL AND IS SUPPLIED ON THE EXPRESS CONDITION THAT IT IS NOT TO BE USED FOR ANY PURPOSE OR COPIED OR COMMUNICATED TO ANY OTHER PERSON WITHOUT WRITTEN PERMISSION FROM DART AEROSPACE LTD

DART AEROSPACE LTD

Description: Aft Center Ceiling Panel		Work Order:	114599
Inspection Drawing: 4634-5	Rev: F	Part Number:	D4634-5

INSPECTION SHEET

Drawing Dimension	Tolerance	Actual Dimension	Accept	Reject	Method of Inspection	Comments
10.20	±0.030	10.20	✓		M-T	SFAB-21
11.25	±0.030	11.25	✓		"	"
15.91	±0.030	15.91	✓		"	"
1.25	±0.030	1.25	✓		Vern	SFAB-08
4.55	±0.030	4.55	✓		"	"
21.50	±0.030	21.46	✓	X	M-T	SFAB-21
13.88	±0.030	13.88	✓		"	"
1.25	±0.030	1.25	✓		Vern	SFAB-08
21.53	±0.030	21.33	✓		M-T	SFAB-21
12.00	±0.030	12.00	✓		"	"
24.00	±0.030	24.00	✓		"	"
20.50	±0.030	20.50	✓		"	"
Ø 0.250	+0.005 -0.001	Ø 0.250	✓		Vern	SFAB-08
39.75	±0.030	39.75	✓		M-T	SFAB-21
1.300	±0.010	1.300	✓		Vern	SFAB-08
Ø 0.129	+0.005 -0.001	Ø 0.129	✓		"	"
Ø 0.250	+0.005 -0.001	Ø 0.250	✓		"	"
11.66	±0.030	11.66	✓		M-T	SFAB-21
31.41	±0.030	31.41	✓		"	"
Ø 2.030	+0.012 -0.001	Ø 2.030	✓		Vern	SFAB-08
3.80	±0.030	3.80	✓		"	"
0.63	±0.030	0.63	✓		"	"

Measured by: SAD	Checked By: SM	QC inspector DAS 27 9-89	Engineering Approval (*if necessary*):
Date 14/04/23	Date 14/4/30	Date 14/5/1	Date

Mario Poulin

From: Eric Downing
Sent: Wednesday, April 30, 2014 10:15 AM
To: Mario Poulin
Subject: FW: D4634-5

From: Roberto Fuentes
Sent: Wednesday, April 23, 2014 5:06 PM
To: Eric Downing
Cc: Patrick Smith; Nigel Forbes; Mike Petsche; Harvey Siemens
Subject: RE: D4634-5

Hi Eric,

Yes this deviation is acceptable. I don't think we are going to update this drawing in near future just for this, my recommendation if easy for Daryl to modify his template, if not use this e-mail for accept this deviation.

Roberto

From: Eric Downing
Sent: April-23-14 2:44 PM
To: Roberto Fuentes
Cc: Patrick Smith; Nigel Forbes; Mike Petsche
Subject: D4634-5

Hello Roberto

During an inspection I have found that on D4634-5 aft center panel the center cut out that's located @21.50" +/- 0.030" is measuring 21.375". I have checked the cutting & drilling template myself and have found that it is measuring wrong.

Is this deviation acceptable? And please check the DFX file for the template Roberto to ensure that it is correct.

Please let me know what you find.

Thanks

Eric Downing
QC Coordinator
T: 1-613-632-5200 ext 223
C:1-613-363-9375
F: 1-613-632-5246
www.dartaero.com
Edowning@Dartaero.com



DQA: _____ Date: _____

WORK ORDER NON-CONFORMANCE / UPDATE

DART AEROSPACE

QA Closed: Date: Work Order update only ☐

Work Order: _____

Part No. _____

NCR No. _____

DISPOSITION

Rework ☐
Scrap ☐
Use-as-is ☐
Suspected Unapproved ☐

AGAINST DEPARTMENT/PROCESS

Skid-tube ☐ Crosstube ☐ Water Jet ☐ Engineering ☐
Machining ☐ Small Fab ☐ Prod. Eng. Coor. ☐ Quality ☐
Thermoforming ☐ Finishing ☐ Rec/Store/Packaging ☐ Other ☐
Large Fab ☐ Composite ☐ Supplier ☐ ☐

Root Cause		Date	Step	Qty	Description of work order update or non-conformance	Initial Chief Eng	Action Description	Sign & Date	Verification	QC Inspector
Design	☐									
Doc/Data	☐									
Equip/Tooling	☐									
Handling/Pre	☐									
Material	☐									
Operator	☐									
Offset/Setup	☐									
Process	☐									
Supplier	☐									
Training	☐									
Transport	☐									
Unapproved	☐									

FAULT CATEGORY

Landing Gear

☐ Bending
☐ Centre Not Concentric
☐ Cracks
☐ Crimp/Kink/Ripple/Wave
☐ Cuffs
☐ Crushing
☐ Heat Treat
☐ Inspection Strip in Tube
☐ Marks/Chatter
☐ Turning Sequence
☐ Wave/Twist in Tube

General

☐ Bend
☐ BOM/Route
☐ Broken/Damage/Defect
☐ Burrs
☐ Contamination
☐ Countersink
☐ Cut Too Short
☐ Drawing
☐ Drill Holes
☐ Finish
☐ Fit/Function
☐ Folio/Program
☐ Grain
☐ Hardware
☐ Inspection Incomplete/Unqualified
☐ Instructions Incomplete/Unclear
☐ Misaligned/off center
☐ Mislabeled
☐ Misread
☐ Off-set
☐ Out of Calibration
☐ Out of Sequence
☐ Outside Dimensions
☐ Over/Under tolerance
☐ Part Incorrect
☐ Part Lost/Missing
☐ Part Moved
☐ Positioned Wrong
☐ Power Loss/Surge
☐ Pressure/Forced
☐ Set-up
☐ Temperature/Cure
☐ Weld
☐ Wrong Stock Pulled
☐ Other

